Permit #F00146897-C

FilmL.A., Inc.
6255 W Sunset Blvd, 12th Floor
Hollywood, CA 90028
t: (213)977-8600 - f: (213)977-8601
www.filmla.com

Summary Information

Permit No: F00146897-C **Type of Permit:** FILMING **Release Date:** 01/11/2019

Production Company RSA FILMS

Insured Company Name RSA FILMS
Contact Phone No. 1 310-659-1577
Contact Phone No. 2
Fax
Address 634 LA PEER DR
LOS ANGELES, California 90069

Production Title YADEA

Type of Production Commercial - Standard

Producer MARK BERGER

Director DJ CARUSO

1st AD ANDY COFFING

Production Manager DAN KAE

FilmL.A. Coordinator Sarah Neubauer

Location Manager PAT RILEY
Primary Phone Mobile - 310-418-0979
Secondary Phone Office - 310-659-1577

Location Assistant Denise Wheeler
Primary Phone Office - 818-347-9929
Secondary Phone

Fees

FILMLA NON-REFUNDABLE FILM PERMIT RIDER FEE	$109.00
LA CITY FIRE SAFETY OFFICER	$170.00

Total Permit Fee $279.00

Number of Locations 1

NOT A PERMIT

FilmL.A., Inc.
6255 W Sunset Blvd, 12th Floor
Hollywood, CA 90028
t: (213)977-8600 - f: (213)977-8601
www.filmla.com

Summary Information — Location

Permit Number	F00146897-C	**Location Manager**	PAT RILEY
Production Company	RSA FILMS	Primary Phone	Mobile - 310-418-0979
Insured Company	RSA FILMS	Secondary Phone	Office - 310-659-1577
Production Title	YADEA		

Location Address 2640 N. Figueroa St., Los Angeles, CA, 90065

Location Type Bar

Prep Dates 1/10/2019 - 1/10/2019 08:00 - 14:00 1 day

Film Dates 1/10/2019 - 1/10/2019 14:00 - 23:59 1 day

Strike Dates 1/10/2019 - 1/11/2019 00:00 - 03:00

Open or Closed to the Public Closed

Generic Conditions

*LA CITY AND/OR LA COUNTY FIRE CHECKLIST ATTACHED TO FINAL PERMIT. THE PERMITTEE IS RESPONSIBLE FOR COMPLETING CHECKLIST PRIOR TO FILMING ACTIVITY AT THIS LOCATION. NON COMPLIANCE MAY RESULT IN ASSIGNMENT OF A FIRE OFFICER.
All vehicles must be parked on private property
Community Survey Obtained
Must Maintain 5' Clearance on Sidewalks/Walkways
Must maintain local/emergency access
No cast or crew parking on area streets
No crossovers allowed on street without prior approval.
No interference with merchant activity.
No Parking in handicap spaces at anytime.
Number of uniformed officers listed on the permit is a minimum requirement. Permittee remains responsible for deploying a sufficient number of uniformed officers to provide traffic and crowd control to ensure the safety of the film crew and the public.

Please see attached documents

FPU agent letter 01-19.pdf
Figueroa St btwn 2640 Figueroa St & 200ft in front ES curb - RSA.pdf

Equipment on Location

Type	Quantity
5 or 10 ton trucks	3
5 Ton Truck	2
Cast/Crew vehicles	100
Catering Truck	1
Cranes	5

Personnel on Location

Type	Quantity
Cast	7
Crew	75
Extras	20
LA City UFSO assigned	44289
Off-Duty/Retired	2

NO PERMIT

FilmL.A., Inc.
6255 W Sunset Blvd, 12th Floor
Hollywood, CA 90028
t: (213)977-8600 - f: (213)977-8601
www.filmla.com

Summary Information — Location

Permit Number F00146897-C
Production Company RSA FILMS
Insured Company RSA FILMS
Production Title YADEA

Location Manager PAT RILEY
Primary Phone Mobile - 310-418-0979
Secondary Phone Office - 310-659-1577

Generator	1
Motor Homes	1
Stakebed Trucks	2
Trailers	2
Vans	3

LAPD Officer(s)
Spot Check 1

Filming Activities Atmospheric Smoke Effects; Camera on sticks; Equipment across street; Equipment on sidewalk, in curb lane & across street; Exterior Dialogue; Exterior establishing shots; Interior and exterior dialogue; Intermittent pedestrian control; Intermittent traffic control - 2 minute standard (except 0700-0900 hrs & 1500-1900 hrs); Wetdown; iNTERIOR, KAROAKE SCENES, IPC, ITC, CAMERA ON SIDEWALK, CURB LANE AND ACROSS STREET;

Jurisdiction **Political:** Los Angeles City - Council District 01 **Police:** Los Angeles Police Department **Fire:** Los Angeles City

Thomas Guide **Page:** 594 **Grid:** J6

Coordinator Note SPOT CHECK APPROVED PER INSPECTOR ANDERSON 1/8

Coordinator Note Rider a releases location. No rider fee due.

Coordinator Note RIDER C EXTENDS FILMING UNTIL 2359hrs AND STRIKE UNTIL 0300hrs; COLLECTS ADDITIONAL LAFD FEES

Parking

Base Camp
Location Type : 1819 Barranca St, Los Angeles, CA, 90031
Other Location

Crew Parking
Location Type : 1819 Barranca St, Los Angeles, CA, 90031
Other Location

NOT A PERMIT

Appointment of Film Permits Unlimited, Inc.
As Authorized Agent and representative

I certify that I am a representative of RSA Films **("Principal") and am authorized to enter into binding contractual agreements on it's behalf. I further certify that I am authorizes by Principal to appoint other representatives and agents for Principal and to give such representatives and agents authority to enter into and bind Principal to agreements relating to the issuance of and compliance with location film (e.g. theatrical, television, commercial and other motion picture filming) and still photographic permits, including the permits themselves and any riders to such permits. Acting on behalf of Principal in my capacity as its authorized representative, I appoint Film Permits Unlimited, Inc. and it's employees and agents ("FPU") as Principal's authorized representatives and agents to apply for location film (e.g. theatrical, television, commercial and other motion picture filming) and still photographic permits on behalf of Principal through Film LA, Inc., any city and county, or through any other jurisdiction: to negotiate, discuss, accept, modify, agree to and bind Principal to the terms and conditions of such permits (including all restrictions and /or community guidelines applicable to any such permit): and to execute such permits on behalf of Principal. Principal understands, acknowledges and agrees that it (and/or its insurer) remains responsible and liable for all obligations imposed by or Incidental to any permit or rider issued to Principal signed by an employee or agent of (including any coordinator, runner or messenger used by) FPU. Principal further agrees to comply with the terms and conditions of any such permits and hereby appoints FPU as an authorized representative to facilitate compliance with such terms and conditions following issuance of any such permits and to enter into agreements for Principal with respect thereto. Any person, agency, entity, or organization (including Film LA, Inc. and any city county or other jurisdiction) may rely upon this appointment and need not obtain further authorization for any act described herein. An original or faxed copy of this appointment shall be sufficient, and may be treated as an original for all purposes. The appointment may be revoked by Principal at any time in writing, but in any case, shall expire one (1) year from the date of execution set forth below.**

I declare under penalty of perjury under the laws of the State of California that I am authorized to appoint FPU as agent for Principal, and based upon that authority I hereby appoint FPU as Principal's agent as set forth herein.

Dated: 01/06/2019

RSA Films
Name of Principal

By: P. E. Riley
Representative's Signature

Patrick E. Riley
Print Representative's Name

Location Manager
Representative's title

634 N La Peer Drive

Los Angeles, CA 90069
Principal's Address

310-659-1577
Principal's Telephone

Film Permits Unlimited, Inc.
Phone (818) 347-9929
Fax (818) 347-9784

Please sign and fax back
Principal = Name of Company

NO PERMIT

Permit #F001468897-C

W20-1 W20-5 W1-6 (L) C30(CA) R3-7

Ⓢ TRAFFIC SIGNAL

● TRAFFIC CONE

TYPE I W/ SIGN

HIGH LEVEL WARNING DEVICE

ALL TRAFFIC CONTROL WILL BE INSTALLED TO MEET OR EXCEED THE LATEST CA-MUTCD MINIMUM REQUIREMENTS

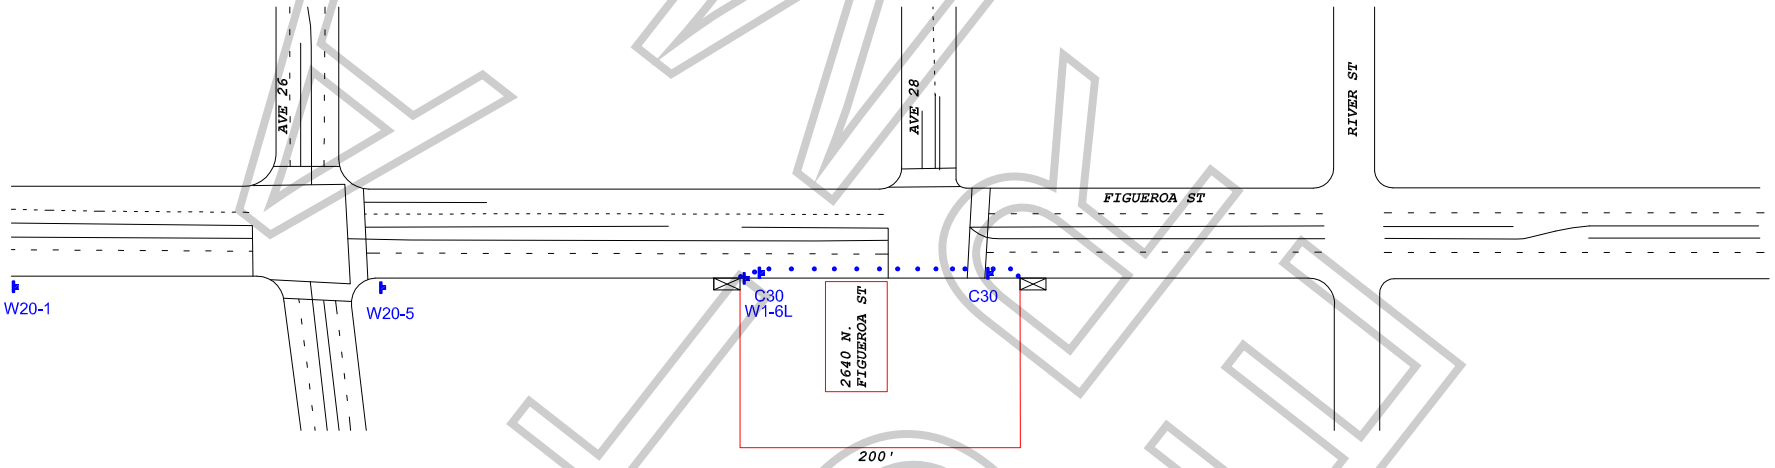

WORK ZONE TRAFFIC CONTROL PLAN
GENERAL NOTES

1. DATE/TIME: 1-10-19 FROM 09:00 HOURS TO 23:59 HOURS.

2. ALL SIGNING, STRIPING, AND TRAFFIC CONTROL DEVICES SHALL CONFORM TO THE (CURRENT) STATE OF CALIFORNIA DEPARTMENT OF TRANSPORTATION (CALTRANS) STANDARD PLANS AND STANDARD SPECIFICATIONS, CALIFORNIA MUTCD, AND ANY ADDENDUMS THERETO, AND AS SHOWN ON THESE PLANS, SYMBOLS AND ABBREVIATIONS USED ARE SHOWN ON CALTRANS STANDARD PLANS.
3. THERE WILL BE NO INTERFERENCE WITH TRAFFIC SIGNALS OR CROSSWALKS.
4. CONES WILL BE 28" MINIMUM HEIGHT AND HAVE REFLECTORIZED SLEEVES FOR NIGHT WORK.
5. POLICE WILL DIRECT TRAFFIC IF NECESSARY.

TCP FOR: RSA: "YADEA BIKE"

LOCATION: EAST SIDE CURB - FIGUEROA ST
FROM 2640 N. FIGUEROA ST TO 150' NORTH
LOS ANGELES, CALIFORNIA

CONTACT: DENISE WHEELER
OFFICE# 818-347-9929
PAT RILEY
PH# 310-428-0979

JCL TRAFFIC SERVICES
(213) 622-9775
C31-CA Lic # 805357

DATE	REVISIONS	DRAFTER: MARIO MENJIVAR
		SCALE: N.T.S.
		FILM LA: SN

FINAL COPY